This drawing was created in AutoCAD 2010 and is the property of Godfrey Syrett Ltd and therefore must not be copied or reproduced. Please ensure that all dimensions are checked on site before commencing work.

Rev	Description	Date
A	Preliminary layout	27-10-15
B	Layout modified following Meeting held on 2nd November	04-11-15
C	Soft Seating Areas Updated	18-11-15

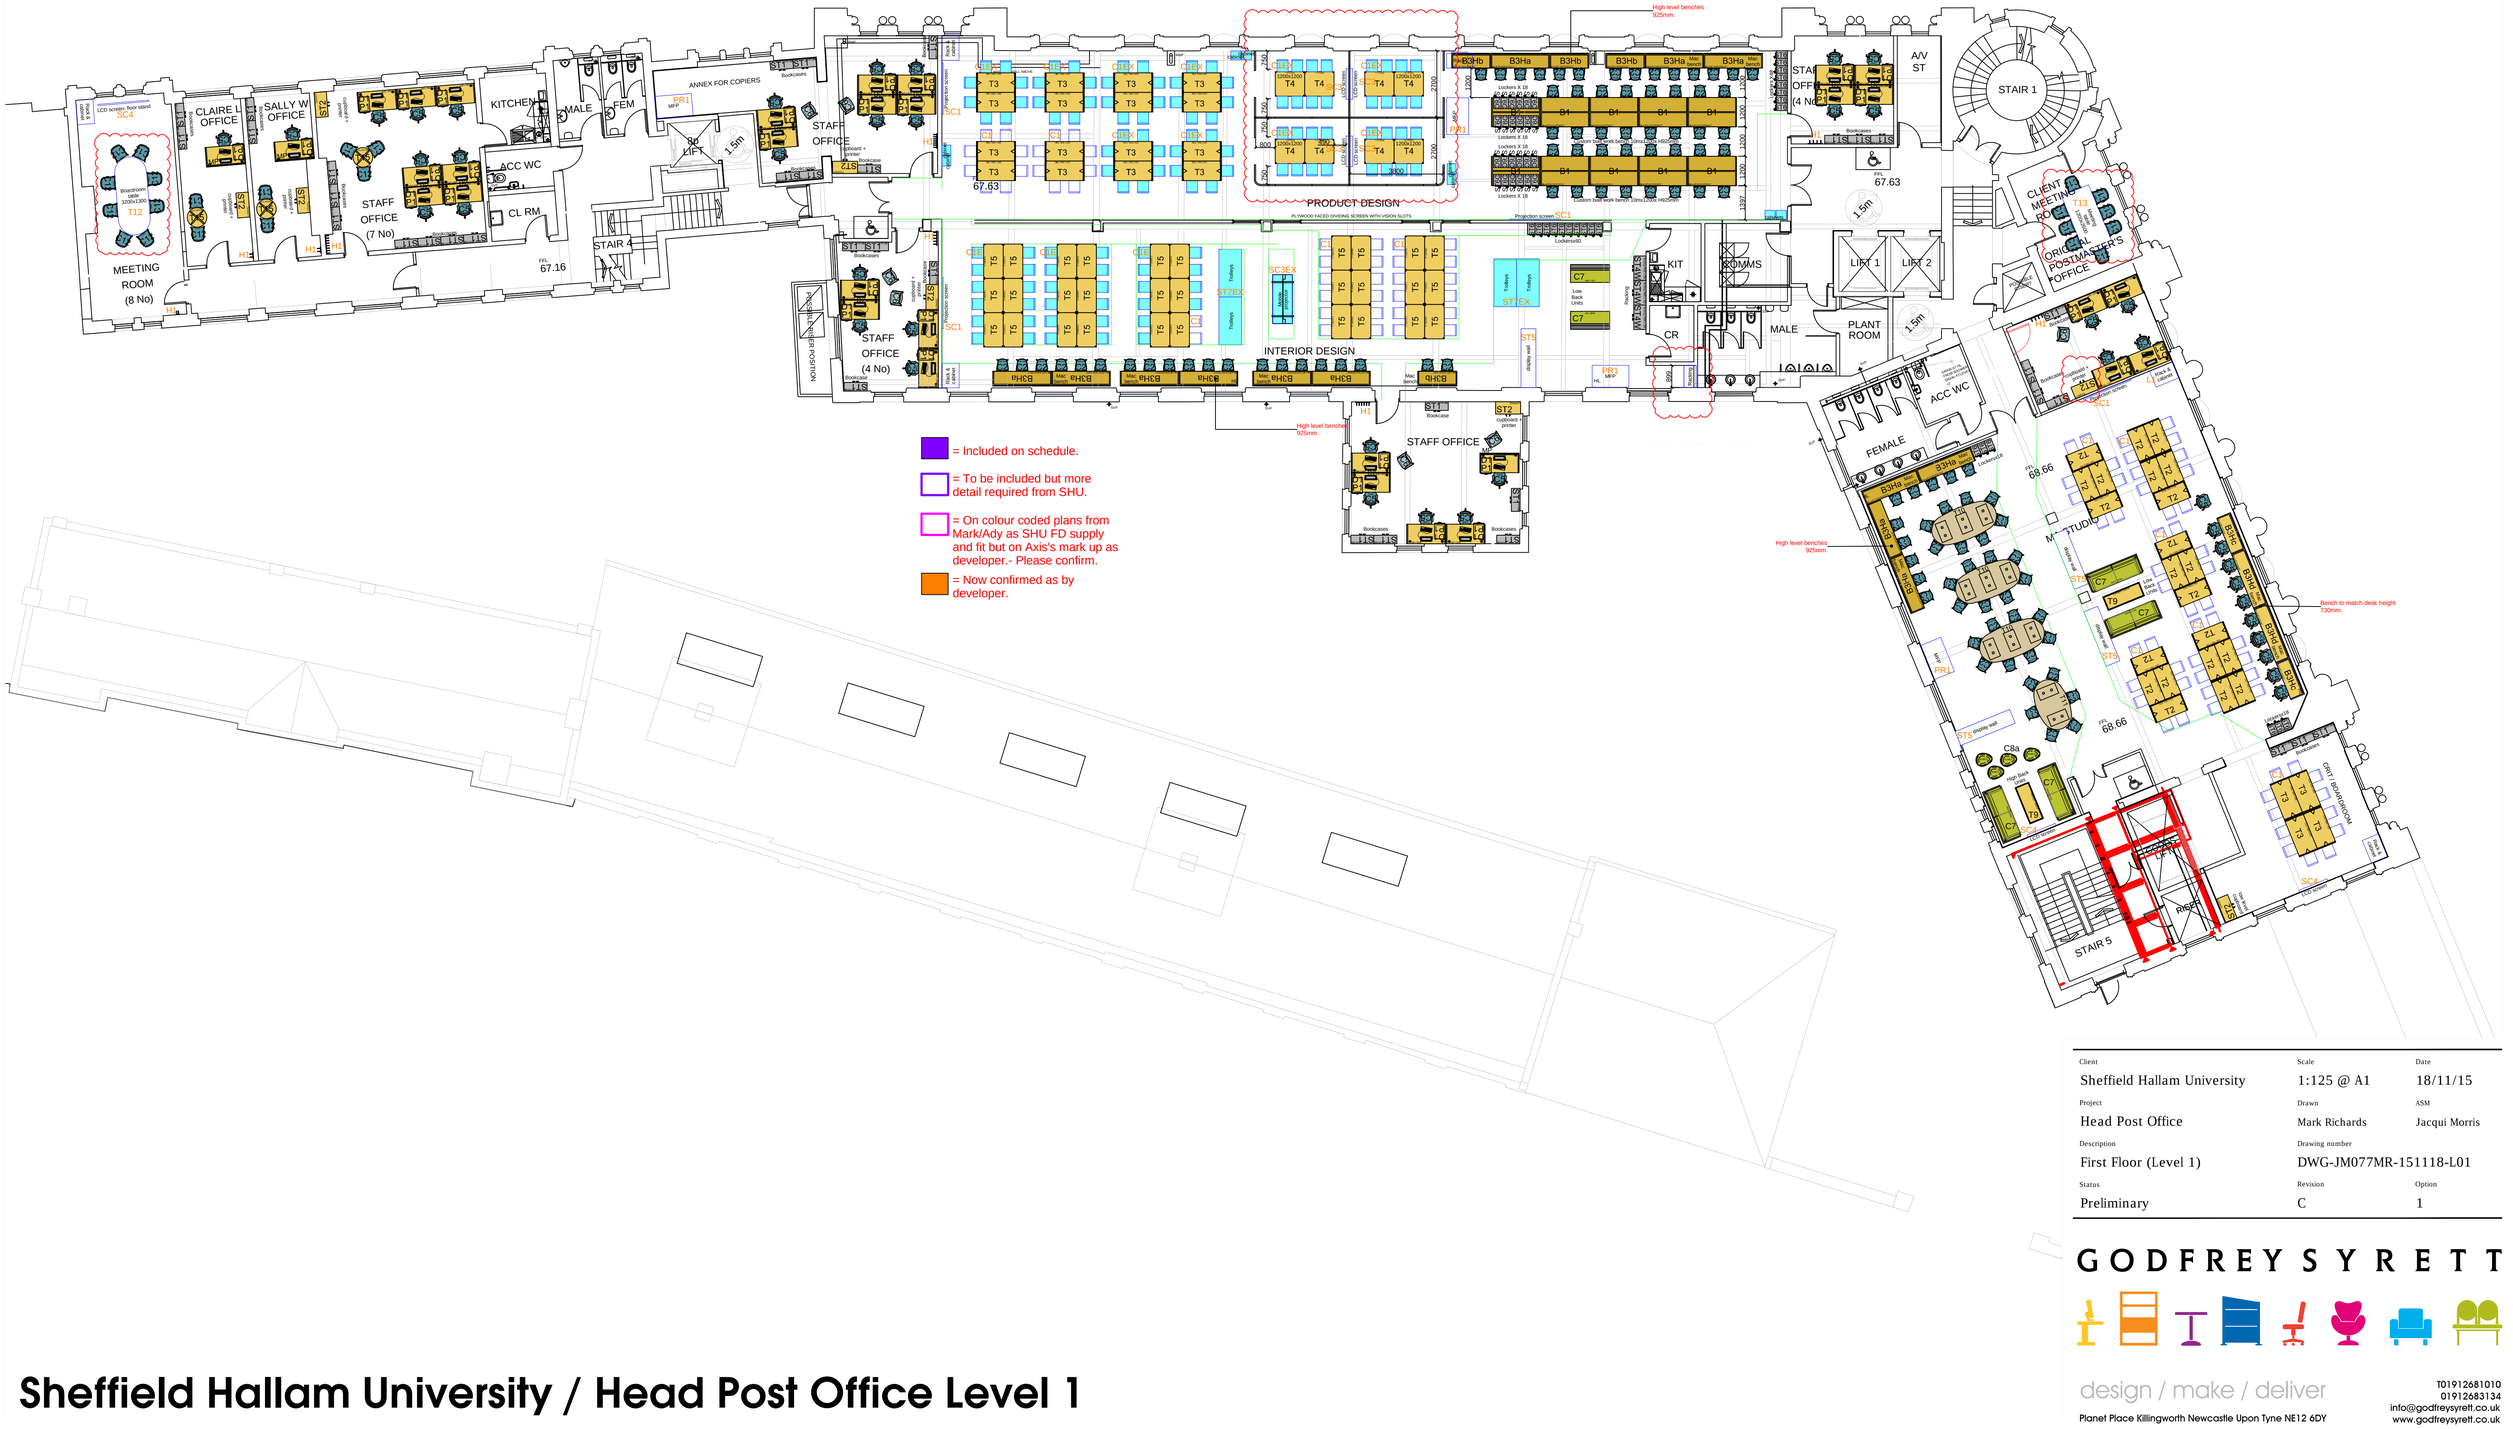

Sheffield Hallam University / Head Post Office Level 1

Client: Sheffield Hallam University	Scale: 1:125 @ A1	Date: 18/11/15
Project: Head Post Office	Drawn: Mark Richards	ASM: Jacqui Morris
Description: First Floor (Level 1)	Drawing number: DWG-JM077MR-151118-L01	
Status: Preliminary	Revision: C	Option: 1

GODFREY SYRETT
design / make / deliver
Planet Place Killingworth Newcastle Upon Tyne NE12 6DY
T01912681010
01912683134
info@godfreysyrett.co.uk
www.godfreysyrett.co.uk